HUMAN RITES

Lighting Design: Cathy Bowren (540.449.6939)	Directed by Emsa Lakovic
Light Plot (As Lit)	4-28-2003
Virginia Tech Studio Theatre	Scale: 1/4" = 1'-0"

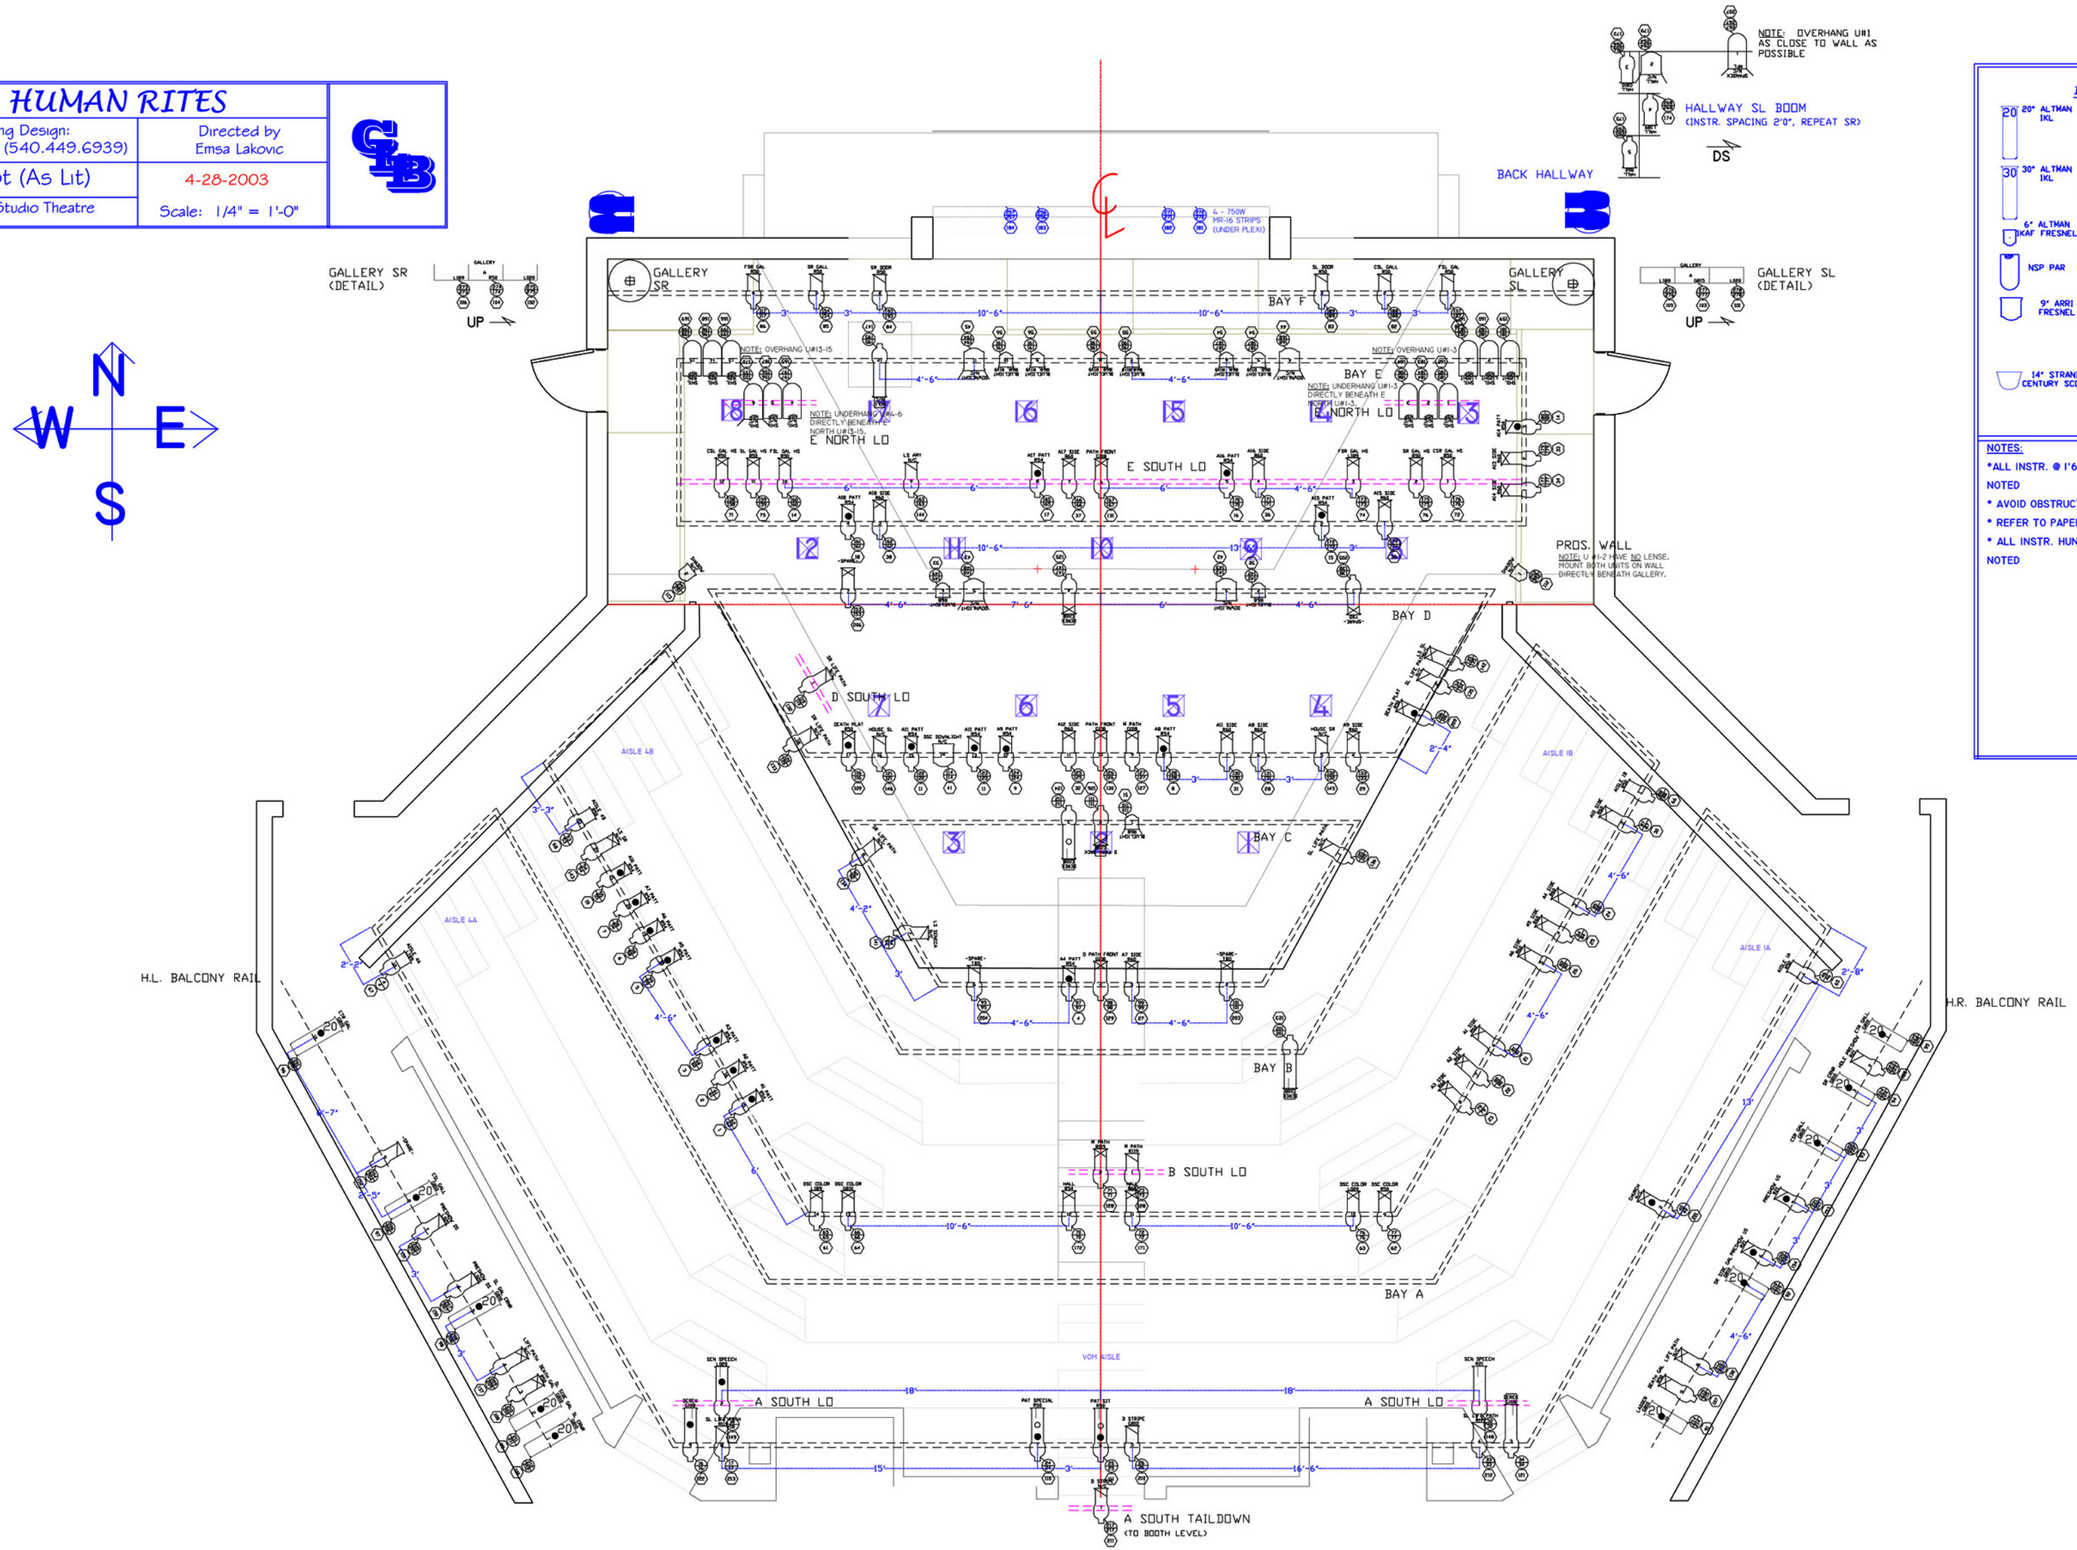

INSTRUMENT KEY:

- 20" ALTMAN IKL
- 30" ALTMAN IKL
- 6" ALTMAN IKAF FRESNEL
- NSP PAR
- 9" ARRI FRESNEL
- 14" STRAND CENTURY SCOOP
- 6 x 9 ALTMAN 360 Q
- 6 x 12 ALTMAN 360 Q
- 6 x 16 ALTMAN 360 Q
- 6 x 22 ALTMAN 360 Q
- 3 CKT ALTMAN MINI STRIP (VERTICAL)
- FOCUS AREA
- FOCUS
- COLOR
- INST. TYPE
- PATTERN
- INST. NO.
- CIRCUIT NUMBER
- CHANNEL

NOTES:

- *ALL INSTR. @ 1'6" CENTERS UNLESS OTHERWISE NOTED
- * AVOID OBSTRUCTIONS AS NECCESSARY
- * REFER TO PAPERWORK FOR LAMP WATTAGES
- * ALL INSTR. HUNG ON TOP RAIL UNLESS OTHERWISE NOTED